
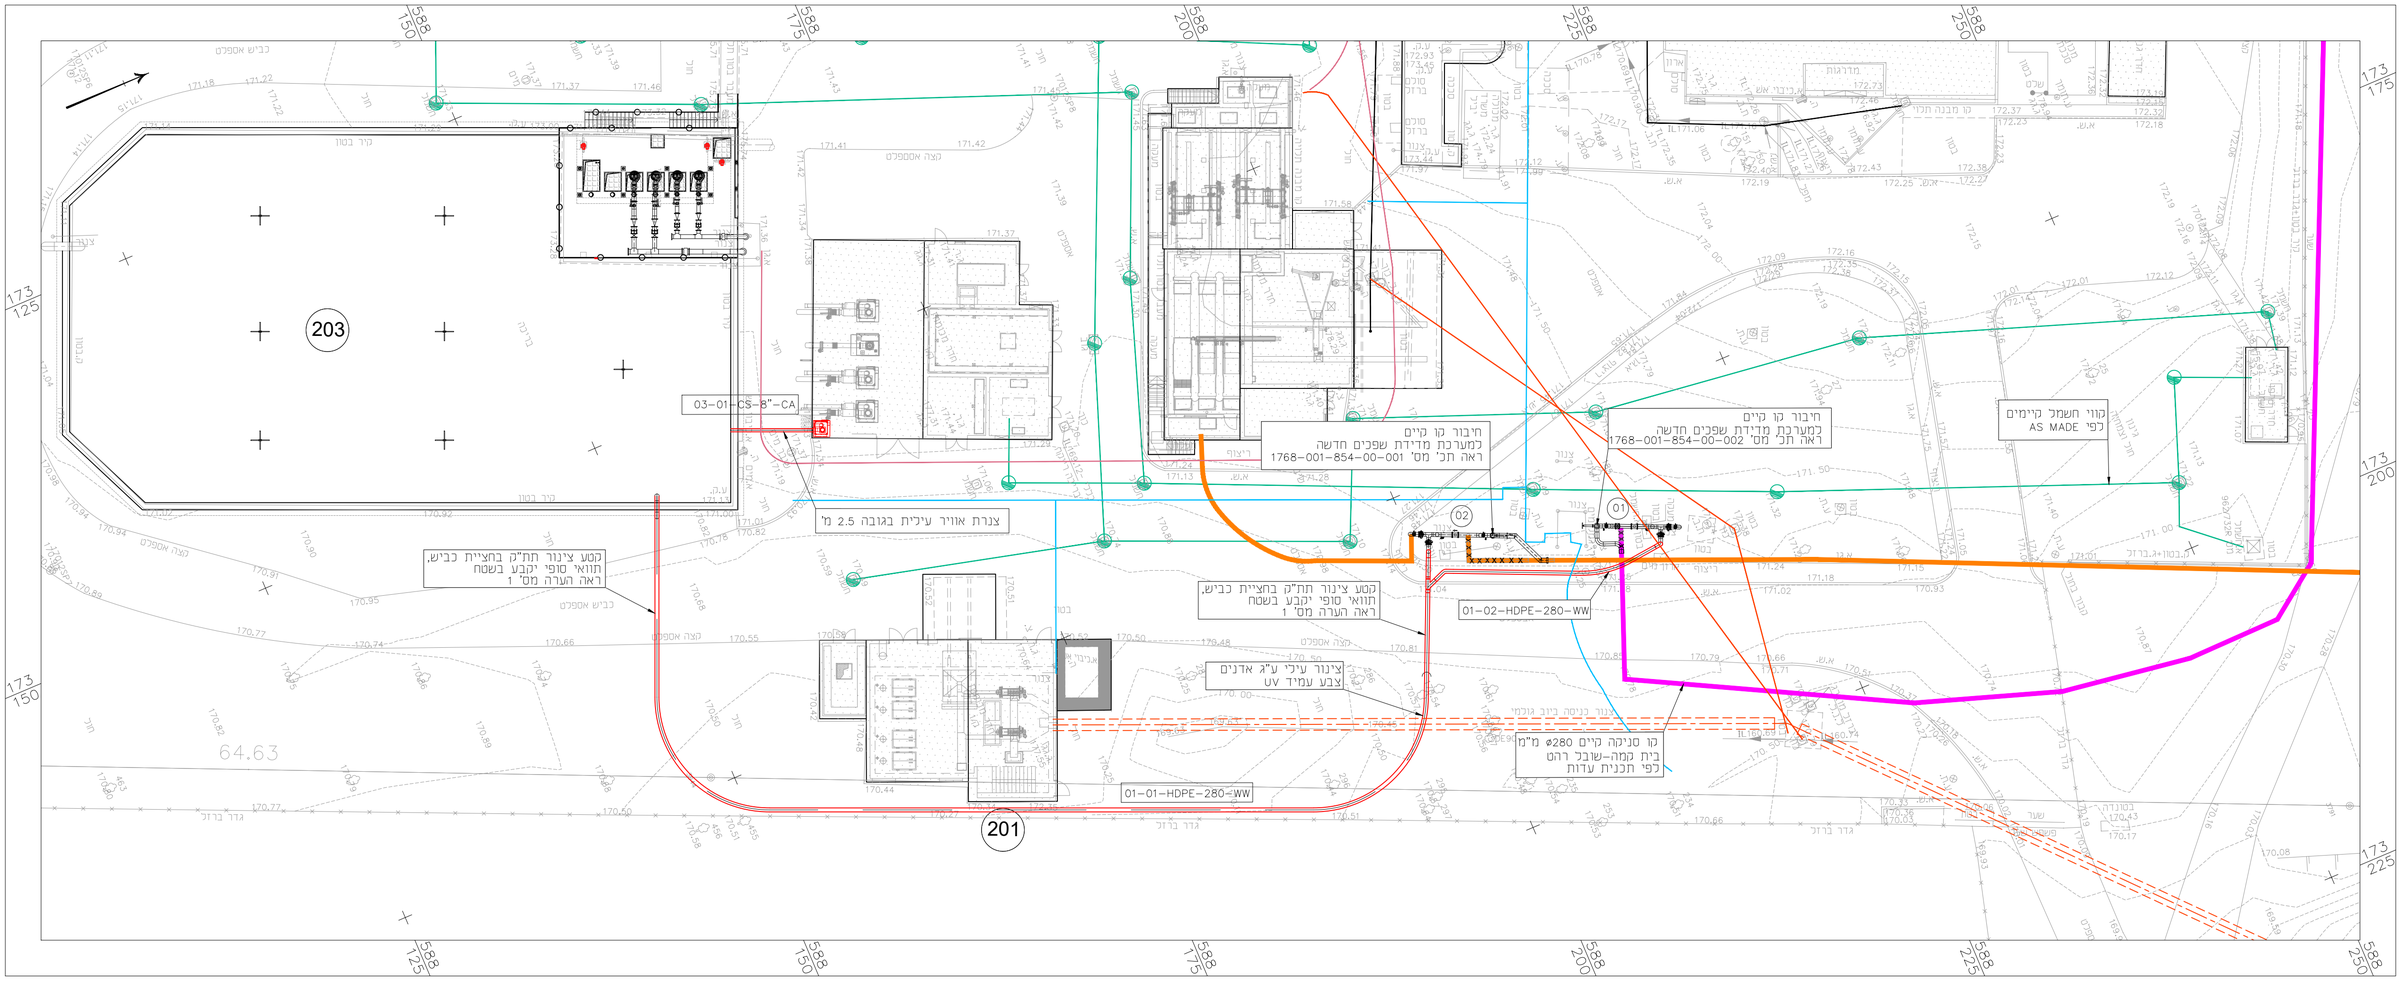


קנה מידה 1:250

מטר 5 0 5 10 15 20 25 מטר

חתך טיפוסי להנחת צינור מתחת לכביש

קנ"מ 1:25

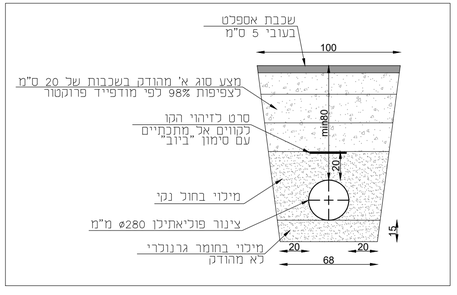

מקרא

קו מתוכנן	
RW ביוב גולמי	raw wastewater
קווים קיימים	
קו קיים בית קמה	
קו קיים טראבין	
קווי חשמל	
צינור כניסה ביוב גולמי	
קו ניקוז וגלישת ביוב	
קו מי שירות	
קו מים שפירים	
מקטע לביטול	x x x x

רשימת מערכות מדידת שפכים

01 מערכת מדידת שפכים בית קמה
02 מערכת מדידת שפכים טראבין

רשימת מבנים קיימים

151. ריאקטור SBR - 4,400 מ"ק
152. ריאקטור SBR - 4,400 מ"ק
201. ת"ש לשפכים גולמיים
203. בריכת ויטות שפכים + ת"ש הזנה למשקעים
251. ריאקטור SBR - 5,500 מ"ק
252. ריאקטור SBR - 5,500 מ"ק
300. בריכת ויטות קולחים שניוניים

הערות

1. יש לשמור על כיסוי מינמלי של 80 ס"מ בין ט.ל הצינור לבין הכביש.

מס'	תאריך	תכנן	שרטט	בקר	אשר	תיאור השינויים	
2	19.10.23	א.ג.	א.ש.	א.י.	ח.ק.	למכרז	
1	05.10.23	א.ג.	א.ש.	י.ס.	ח.ק.	למכרז	

לעיון ○ למכרז ● לביצוע ○ מהדורה/שינוי 2

פרויקט:

מט"ש רהט - שלב מיידי

שם התכנית:

תכנית צנרת

לקוח:

מי רהט בע"מ مياه رهط

DHVMED
ENVIRONMENT.CONSULTING.ENGINEERING
רח' הפנינה 2 רעננה. בניין מייקרוסופט כניסה E
טל. 09-8852312 פקס. 09-8853901 www.dhvmed.com

levels in : m measures in: m scale : 1:250	drawing size A1	project number 1768-001-85
file number 1768-001-850-00-001	drawing number 1768-001-850-00-001	

© DHV MED Ltd.
No part of this drawing may be reproduced and or made public by print, photocopy, microfilm or any other means, without the prior written permission of DHV MED Ltd., and it may be not be used without such permission for any work other than the one for which it was made