
רשימת מבנים קיימים

151. ריאקטור SBR - 4,400 מ"ק
152. ריאקטור SBR - 4,400 מ"ק
201. תי"ם לשפכים גולמיים
203. בריכת ויסות שפכים + ת"ש הזנה למשקעים
251. ריאקטור SBR - 5,500 מ"ק
252. ריאקטור SBR - 5,500 מ"ק
300. בריכת ויסות קולחים שניוניים

רשימת מערכות מדידת שפכים

01 מערכת מדידת שפכים בית קמה
02 מערכת מדידת שפכים מראבין

מקרא:
- ציוד
- מכשור

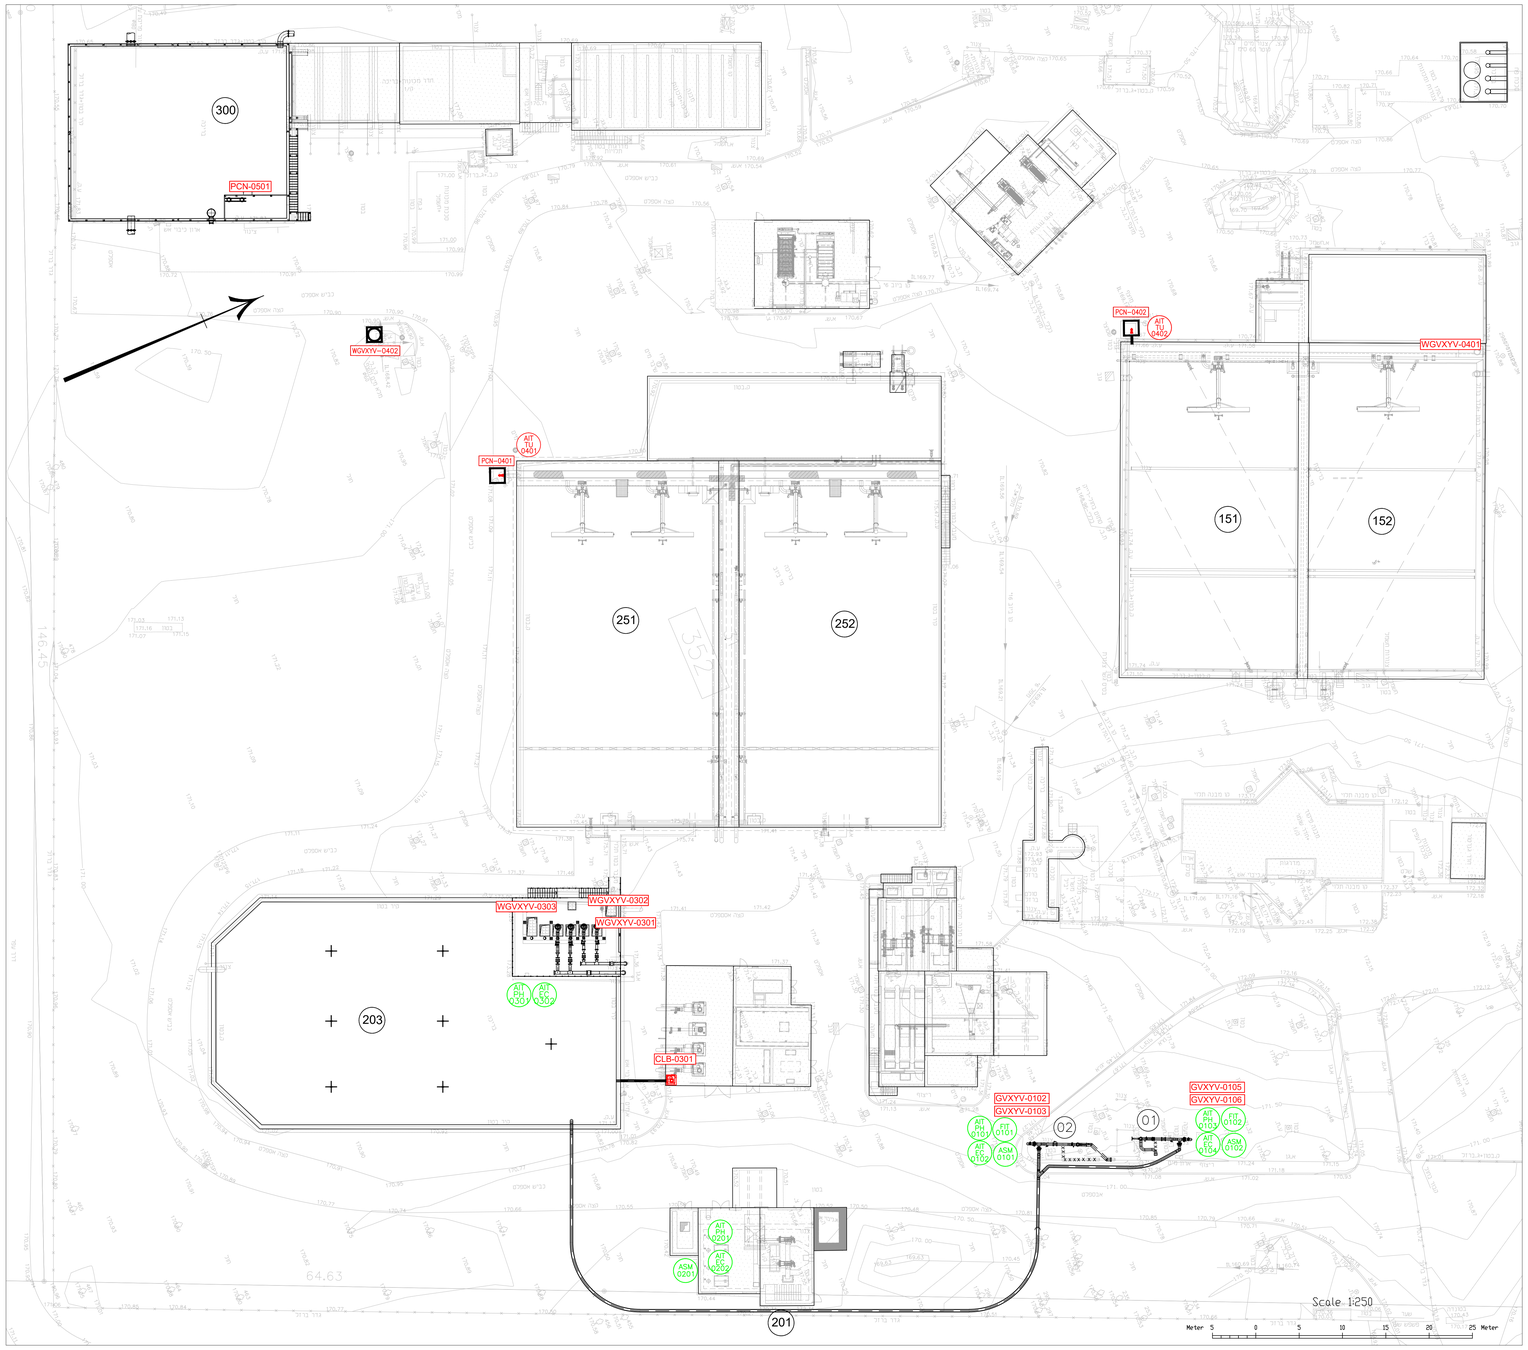

1	03.10.23	א.ג.	א.ב.	א.י.	ת.ק.	לנסכרז	
מס'	תאריך	תכנון	שרטט	בקר	אשר	תיאור השינויים	

לעיון ○ | למכרז ● | לביצוע ○ | מהדורה/שינוי 1

פרויקט:
מט"ש רהט - שלב מיידי

שם התכנית:
תכנית מיקום מיכשור ומנועים

בעזרת:
מי רהט בע"מ
مياه رهط

DHVMED
ENVIRONMENT.CONSULTING.ENGINEERING
רח' הפנינה 2 לענה, בניין מיקרוסופט נהריה: 30 ,0529-8852312 ,09-8853901
www.dhvmed.com

levels in : m measures in: m scale : 1:250	drawing size A0	project number 1768-001
file number 1768-001-883-00-001	drawing number 1768-001-883-00-001	

© DHV MED. LTD.
All rights reserved. This drawing is the property of DHV MED. LTD. and is not to be used for any purpose other than that for which it is supplied. It may not be reproduced or given to any other person without the written permission of DHV MED. LTD. It must be returned on demand and in any event upon completion of the contract.